bury ASSOCIATES LIMITED

Drawing No: BASAMPLE

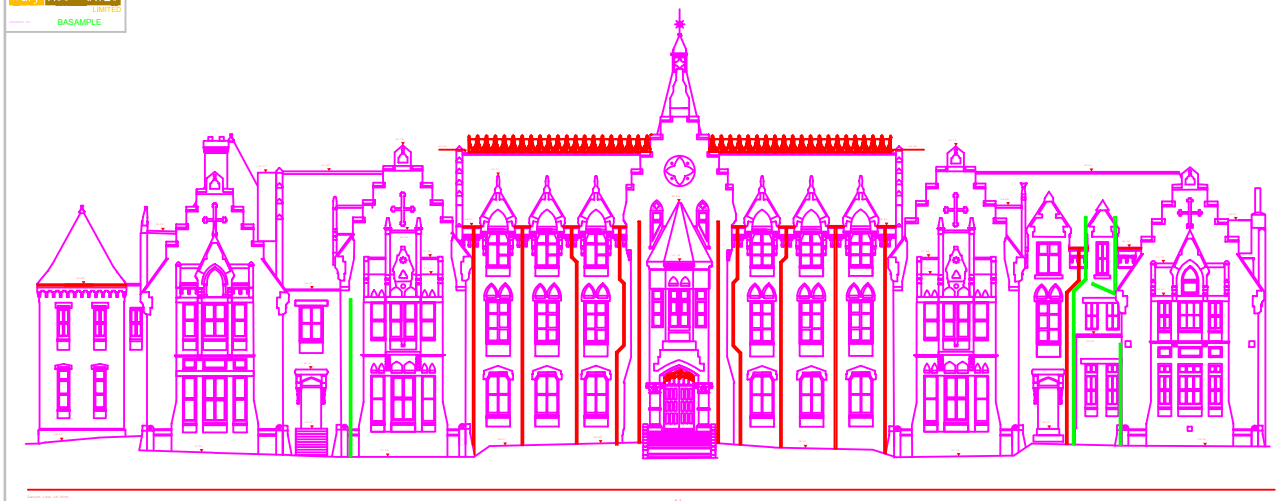

A1

A2

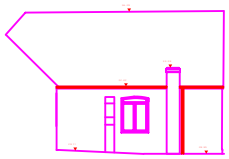

A4

NOTES
1. Levels related to O.S Datum
Bench Mark located on St Clements church, NW corner, west face. Bench Mark Level: 23.84m.
2. Grid : local and arbitrary.
3. North Point indicative only.

Drawing No:	Description
BA3440404/02	A1, A2 & A4
BA3440404/03	A3 & A5
BA3440404/04	A6, B1 - B4
BA3440404/05	C1 - C6
BA3440404/06	D1 - D3, E1 - E3

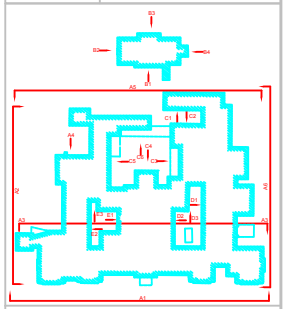

KEY

AV	AIR VALVE	LT	LIGHT
BA	BARRIER	LV	LOW VOLTAGE
BB	BELISHA BEACON	MH	MANHOLE COVER
BH	BORE HOLE	MK	MARKER
BL	BOLLARD	MKE	ELECTRIC MARKER
BM	BENCH MARK	MKF	FIRE HYDRANT MARKER
BS	BUS STOP	MKG	GAS MARKER
BT	BRITISH TELECOM COVER	MKT	TELEPHONE MARKER
B/W	BARBED WIRE	MKW	WATER MARKER
C	CEILING HEIGHT	NB	NOTICE BOARD
CB	CONTROL BOX	NP	NAME PLATE
C/B	CLOSE BOARDED	PB	POST BOX
CL	COVER LEVEL	PP	PETROL PUMP
C/L	CHAIN LINK	P/R	POST & RAIL
CP	CATCH PIT	PT	POST
CPS	CONCRETE PAVING SLABS	P/W	POST & WIRE
CTV	CABLE TELEVISION COVER	RE	RODDING EYE
DP	DOWN PIPE	RP	REFLECTOR POST
EIC	ELECTRIC INSPECTION COVER	RS	ROAD SIGN
EP	ELECTRIC POLE	S	SILL HEIGHT
ER	EARTH ROD	SC	STOP COCK
FB	FLOWER BED	SIG	RAILWAY SIGNAL
FH	FIRE HYDRANT	SP	SIGN POST
FL	FLOOR LEVEL	SV	STOP VALVE
FP	FLAG POLE	SW	SURFACE WATER
FW	FOUL WATER	SY	STAY
G	GULLY	TBM	TEMPORARY BENCH MARK
GP	GATEPOST	TCB	TELEPHONE CALL BOX
GV	GAS VALVE	TL	TRAFFIC LIGHT
H	HEAD HEIGHT	TM	TICKET MACHINE
HT	HEIGHT	TP	TELEPHONE POLE
HV	HIGH VOLTAGE	TRP	TRIAL PIT
IC	INSPECTION COVER	WM	WATER METER
IL	INVERT LEVEL	WO	WASH OUT
I/R	IRON RAILING	VT	VENT
KO	KERB OUTLET		
L/L	LARCH LAP		
LP	LAMP POST		

bury ASSOCIATES LIMITED
Land and Engineering Surveyors
Unit 5
17 Farrier Street
Worcester
WR1 3BH
Tel: 01905 26222 Fax: 01905 22555 email: surveys@buryassociates.co.uk

Project: YMCA

Drawing No: Elevation: A1, A2, & A4

Scale: 1:100 (0 – 5m)

Size: A1

Drawing No: BASAMPLE

Drawn by: SWB

Checked by: GW/APJ